DRAWING IS SCHEMATIC ONLY. DO NOT SCALE

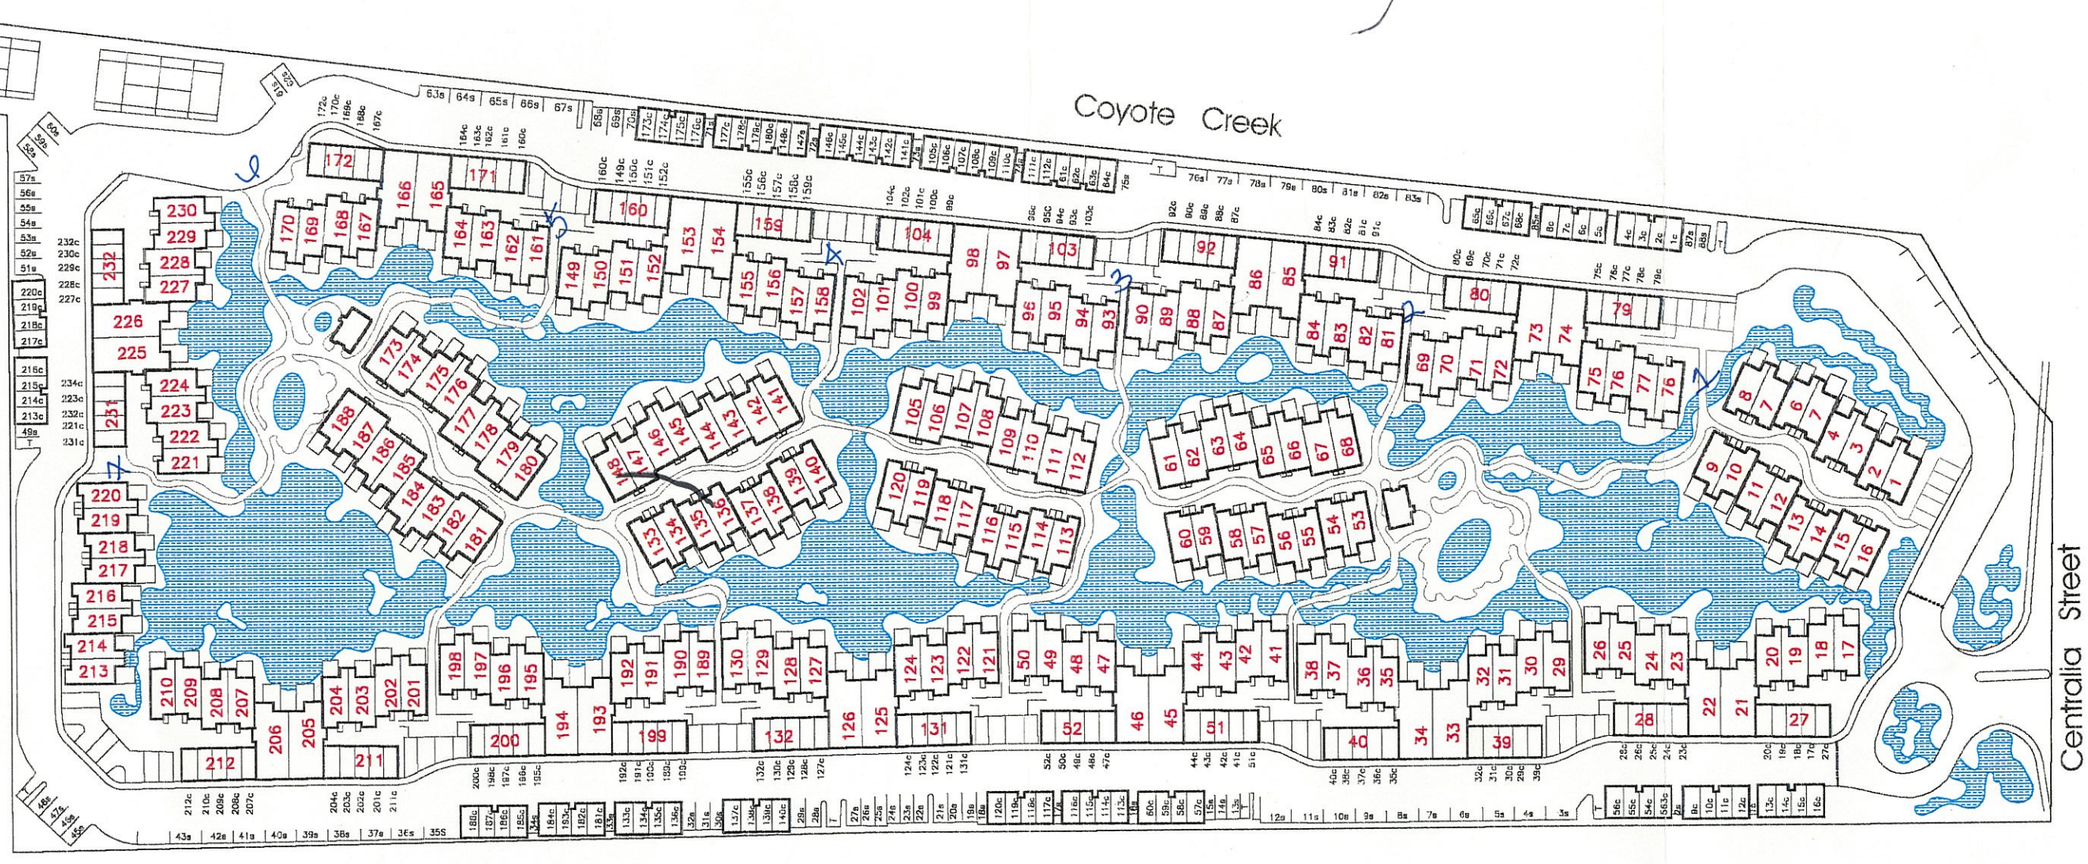

LAKEWOOD SHORES HOMEOWNERS ASSOCIATION

ADDRESSES

Prepared by
Systems & Services
5111-D Renaissance Avenue
San Diego, CA 92122
(858) 452-7430

P:\JOBS\LAKEWOOD\ADDRESSES.DWG